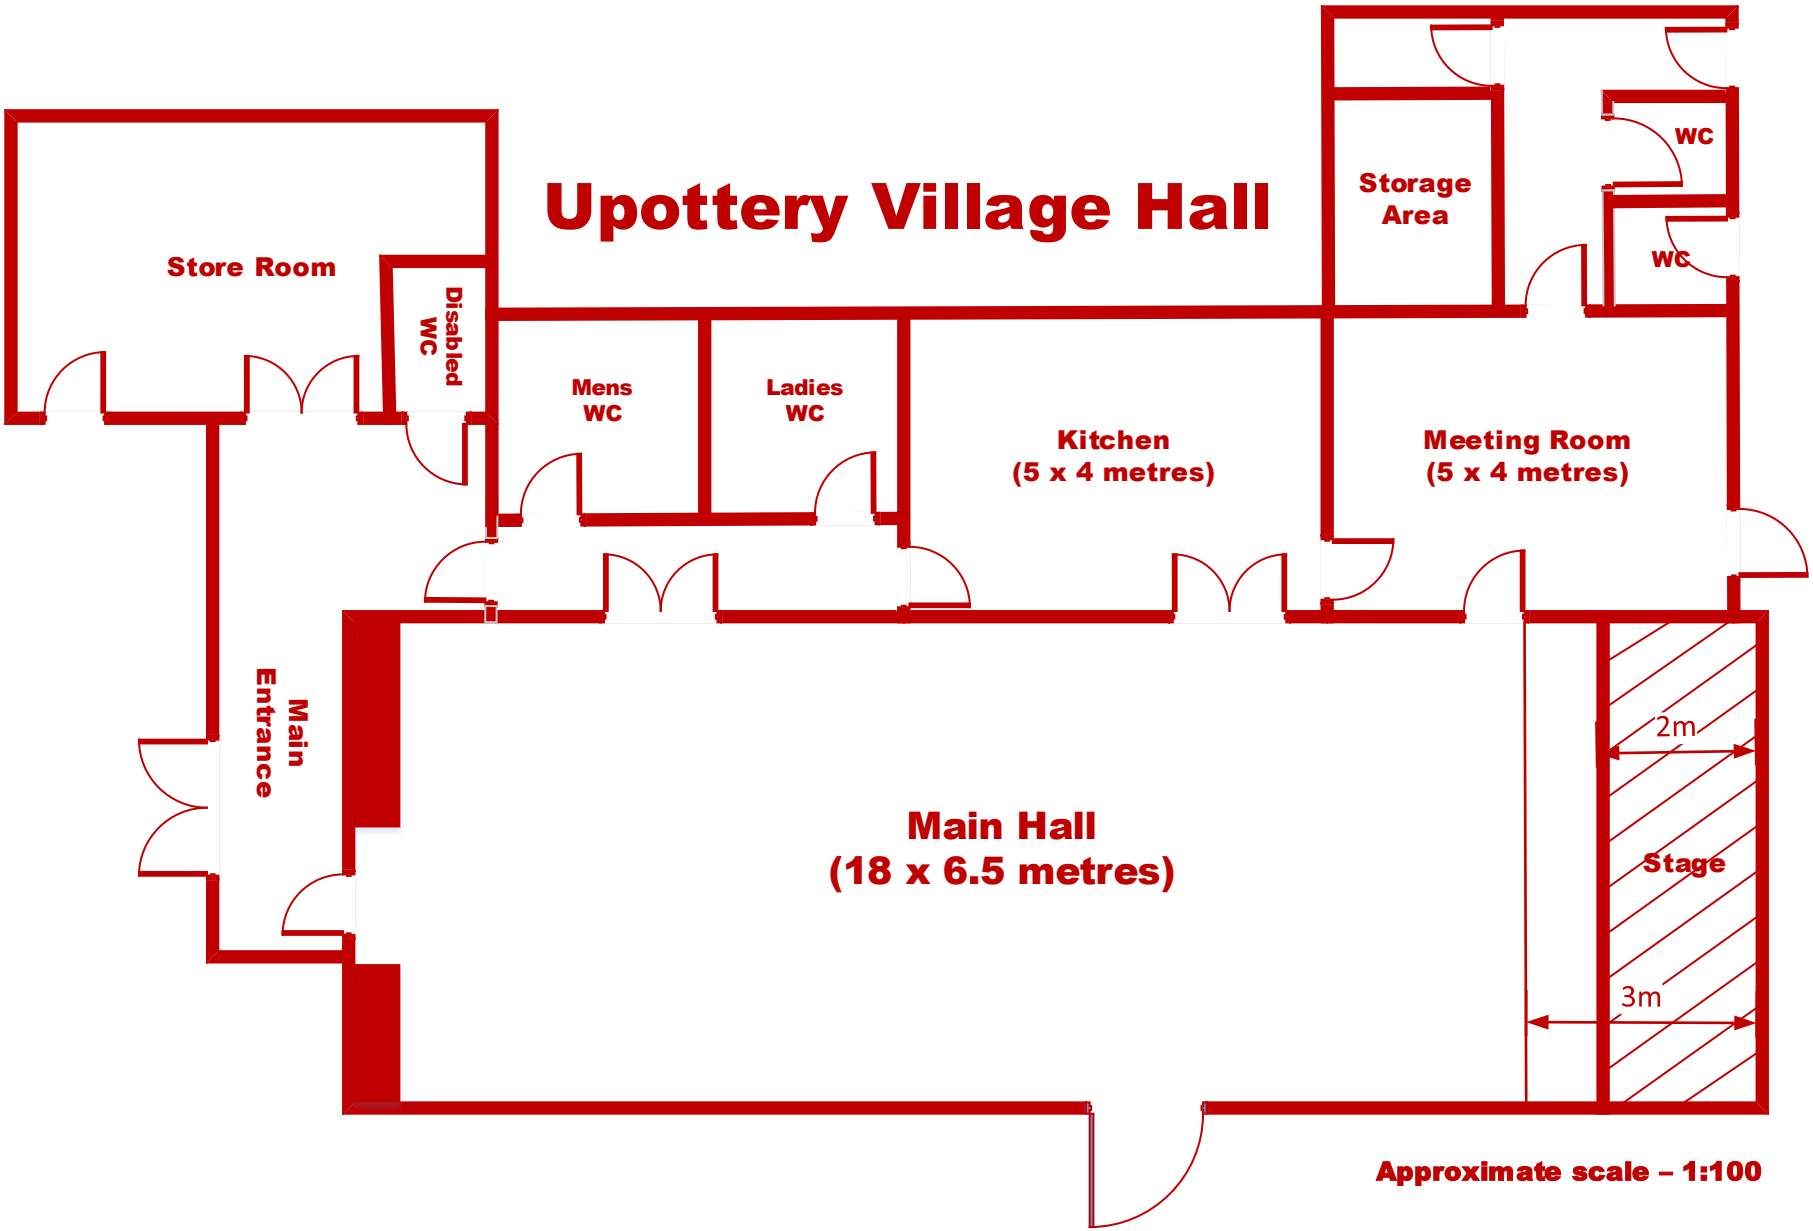
Upottery Village Hall
Store Room
Disabled WC
Mens WC
Ladies WC
Kitchen (5 x 4 metres)
Storage Area
WC
WC
Meeting Room (5 x 4 metres)
Main Entrance
Main Hall (18 x 6.5 metres)
2m
Stage
3m
Approximate scale – 1:100